

THE PORT AUTHORITY

NEW YORK, N.Y.

Shirley K. Adams
CHIEF OF BUREAU

Peter K. Swerney
ENGINEER OF DESIGN

No. Date Function Approved

Engineering Department
Design Division

THE WORLD
TRADE CENTER

ELECTRICAL/HVAC
UPGRADE PROGRAM

Title

TOWER ONE
41ST FLOOR (NORTH SIDE)
M.E.R.

ASBESTOS ABATEMENT

This drawing is subject to coordination with other drawings and specifications. Design and construction are reserved to Port Authority and may not be used without its written consent.

L.A.V. L.R.U. L.A.V.
Designed by Drawn by Checked by

Date 5/1/95 Scale N.T.S.


Contract Number Drawing Number

WTC-802.071 EA-1

NOTE:
FOR LOCATION OF ELECTRIC SOURCE AND
DESCRIPTION SEE ELECTRICAL DRAWING E-4


I HEREBY CERTIFY THAT THIS IS A TRUE AND CORRECT
COPY OF ONE OF THE CONTRACT DRAWINGS CON-
STITUTING A PART OF CONTRACT NO. WTC-802.071
IN THE FORM IN WHICH SAID DRAWINGS EXISTED AT
THE TIME THE SAID CONTRACT WAS EXECUTED BY
THE PARTIES.

DATE 6/22/95 *Sam Han A. Adams*
SPEC. WRITER
DATE 8/15/95 *Peter K. Swerney*
ENGINEER OF DESIGN

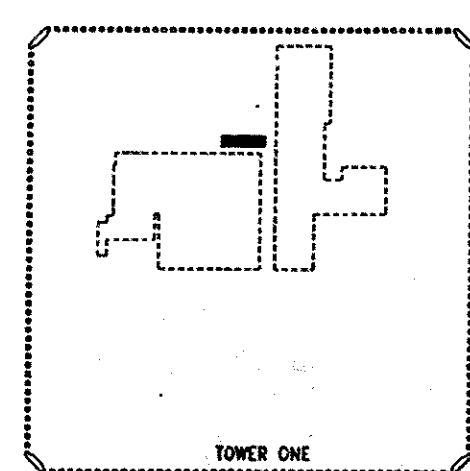

TOWER ONE

KEY PLAN

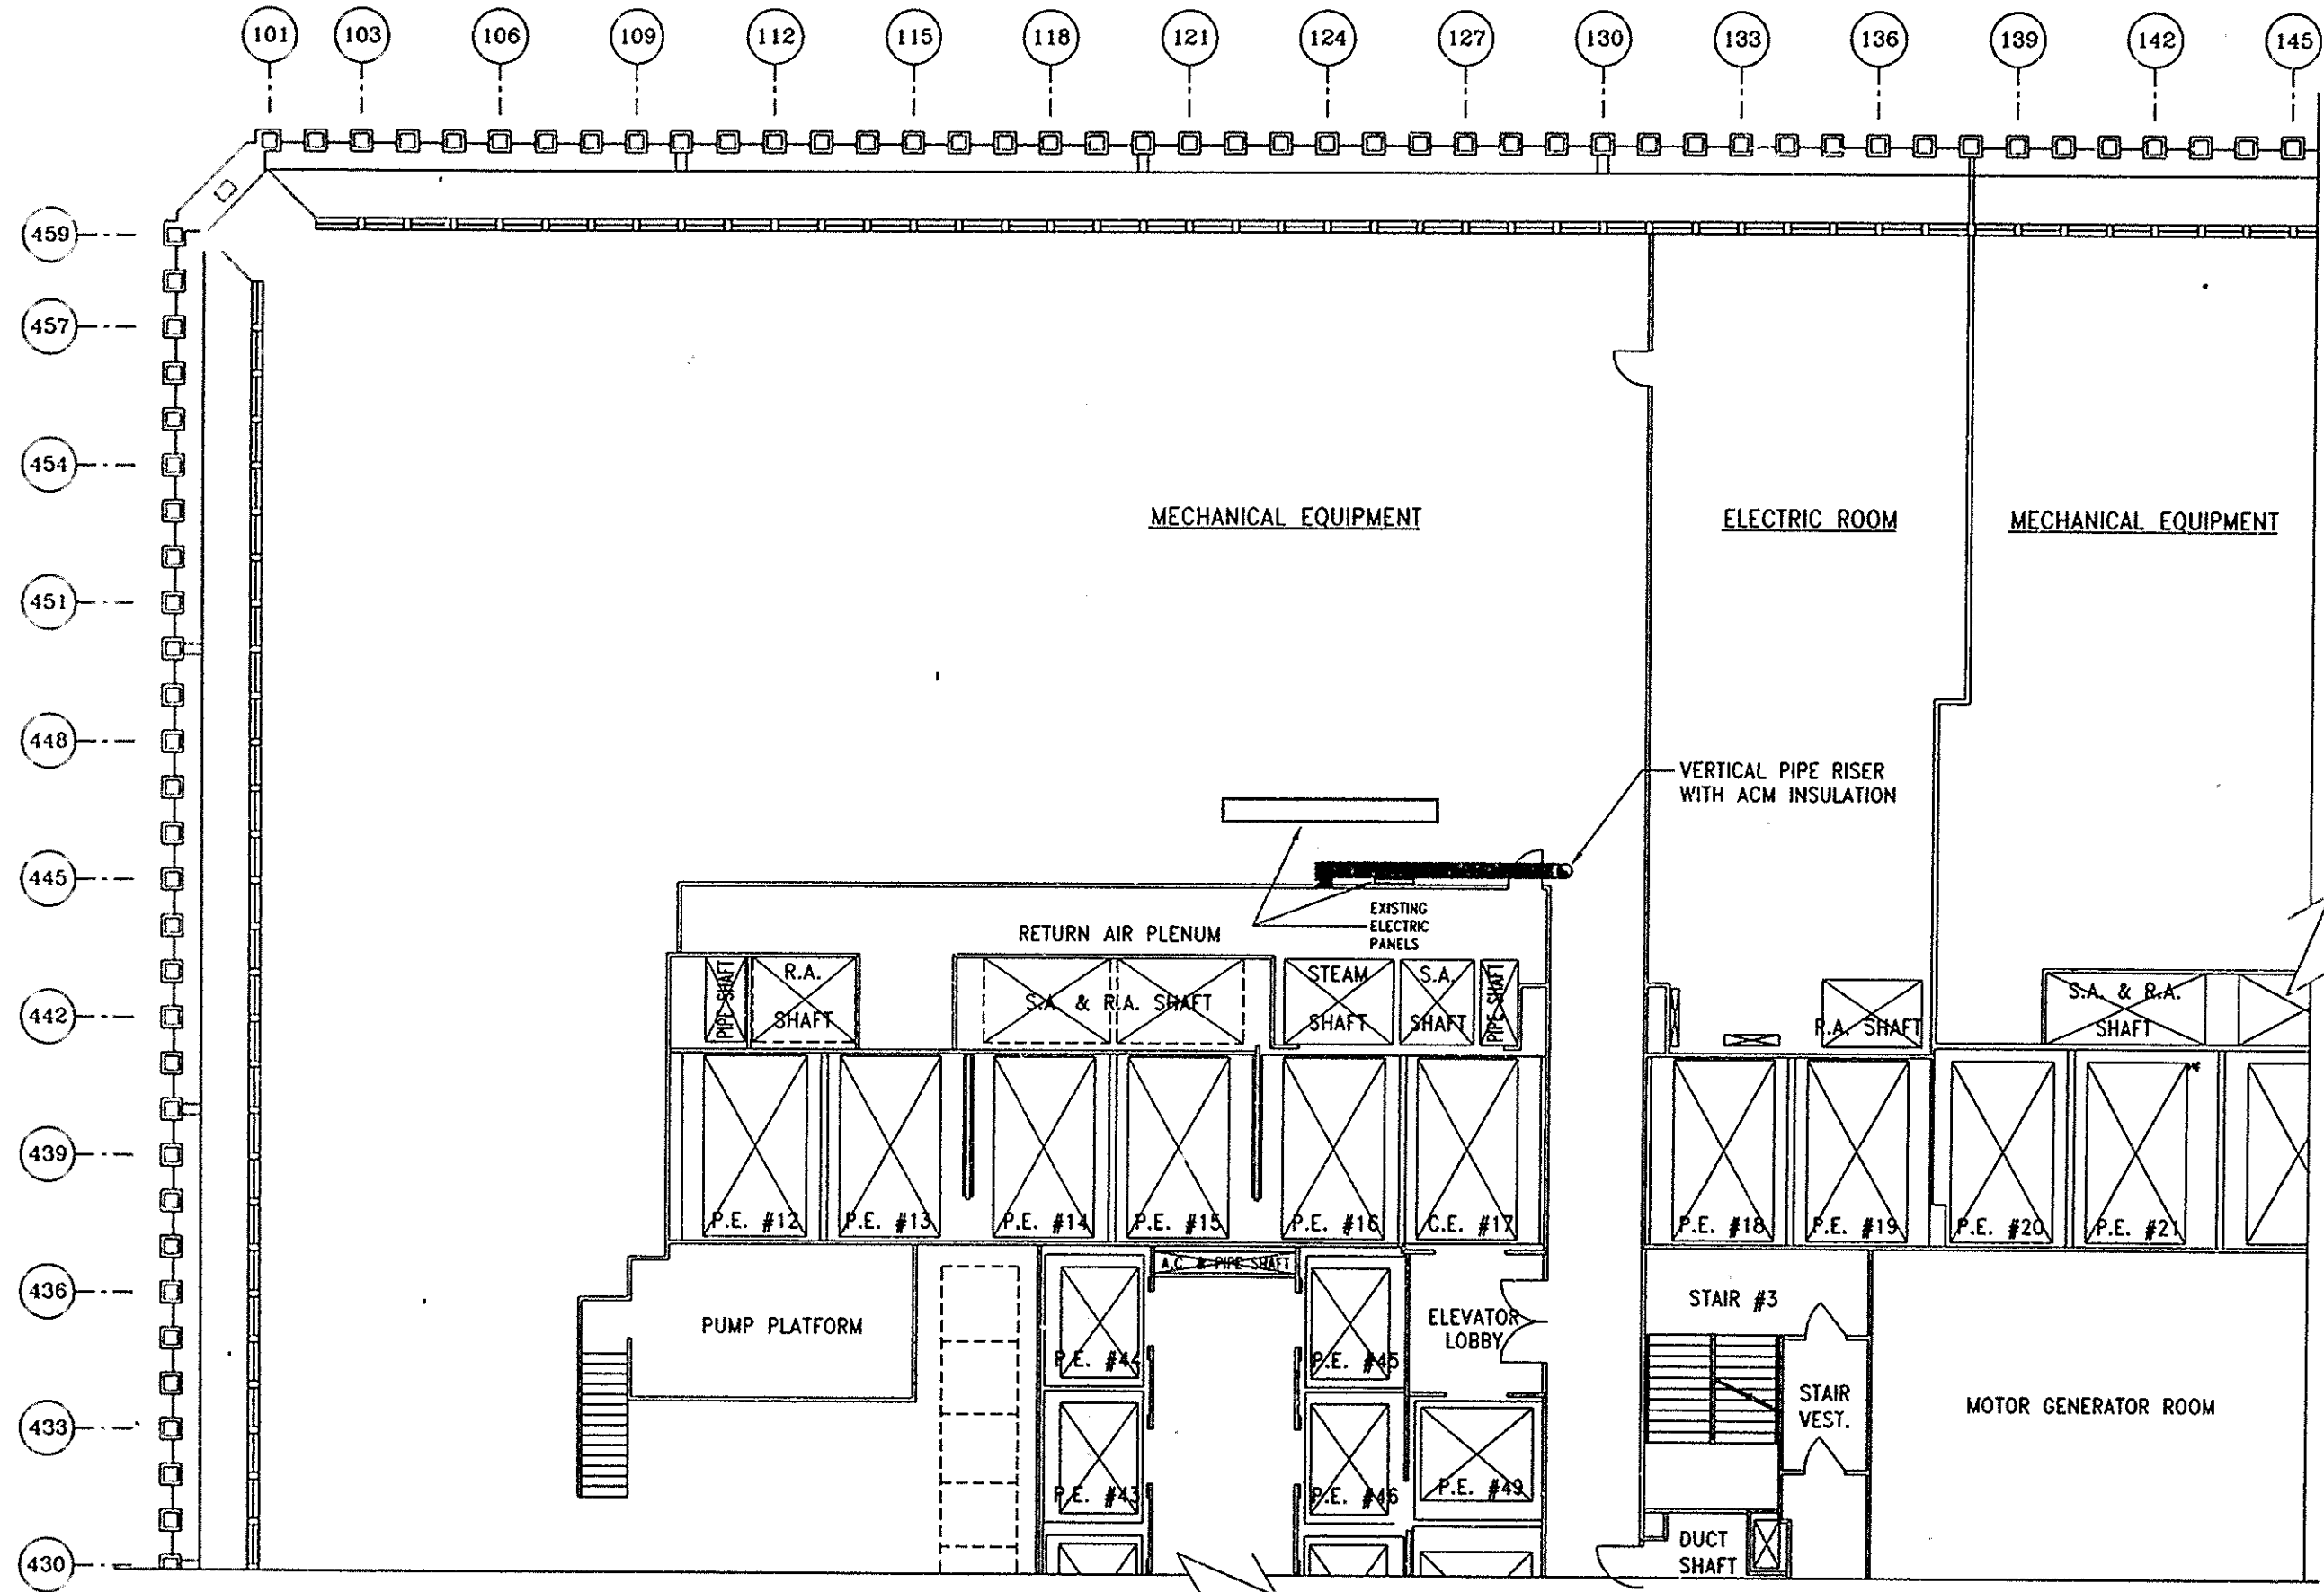

MECHANICAL EQUIPMENT

ELECTRIC ROOM

MECHANICAL EQUIPMENT

VERTICAL PIPE RISER
WITH ACM INSULATION

RETURN AIR PLENUM

EXISTING
ELECTRIC
PANELS

R.A.
SHAFT

S.A. & R.A. SHAFT

STEAM
SHAFT

S.A.
SHAFT

R.A. SHAFT

S.A. & R.A.
SHAFT

P.E. #12

P.E. #13

P.E. #14

P.E. #15

P.E. #16

C.E. #17

P.E. #18

P.E. #19

P.E. #20

P.E. #21

PUMP PLATFORM

ELEVATOR
LOBBY

STAIR #3

STAIR
VEST.

MOTOR GENERATOR ROOM

DUCT
SHAFT

LEGEND

ASBESTOS-CONTAINING PIPE INSULATION